REFER SHEET E1.1 FOR ADDITIONAL NOTES. NOTE: CONTRACTOR TO HOLD DIMENSIONS INDICATED AS MINIMUM.

3 SECTION DETAIL

H/2" = 1'-0" AT FLOOR TRENCH

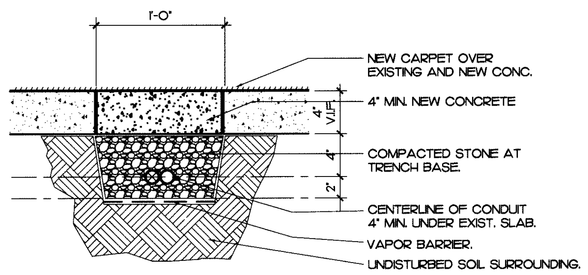

2 SECTION DETAIL

H/2" = 1'-0" AT TRENCH

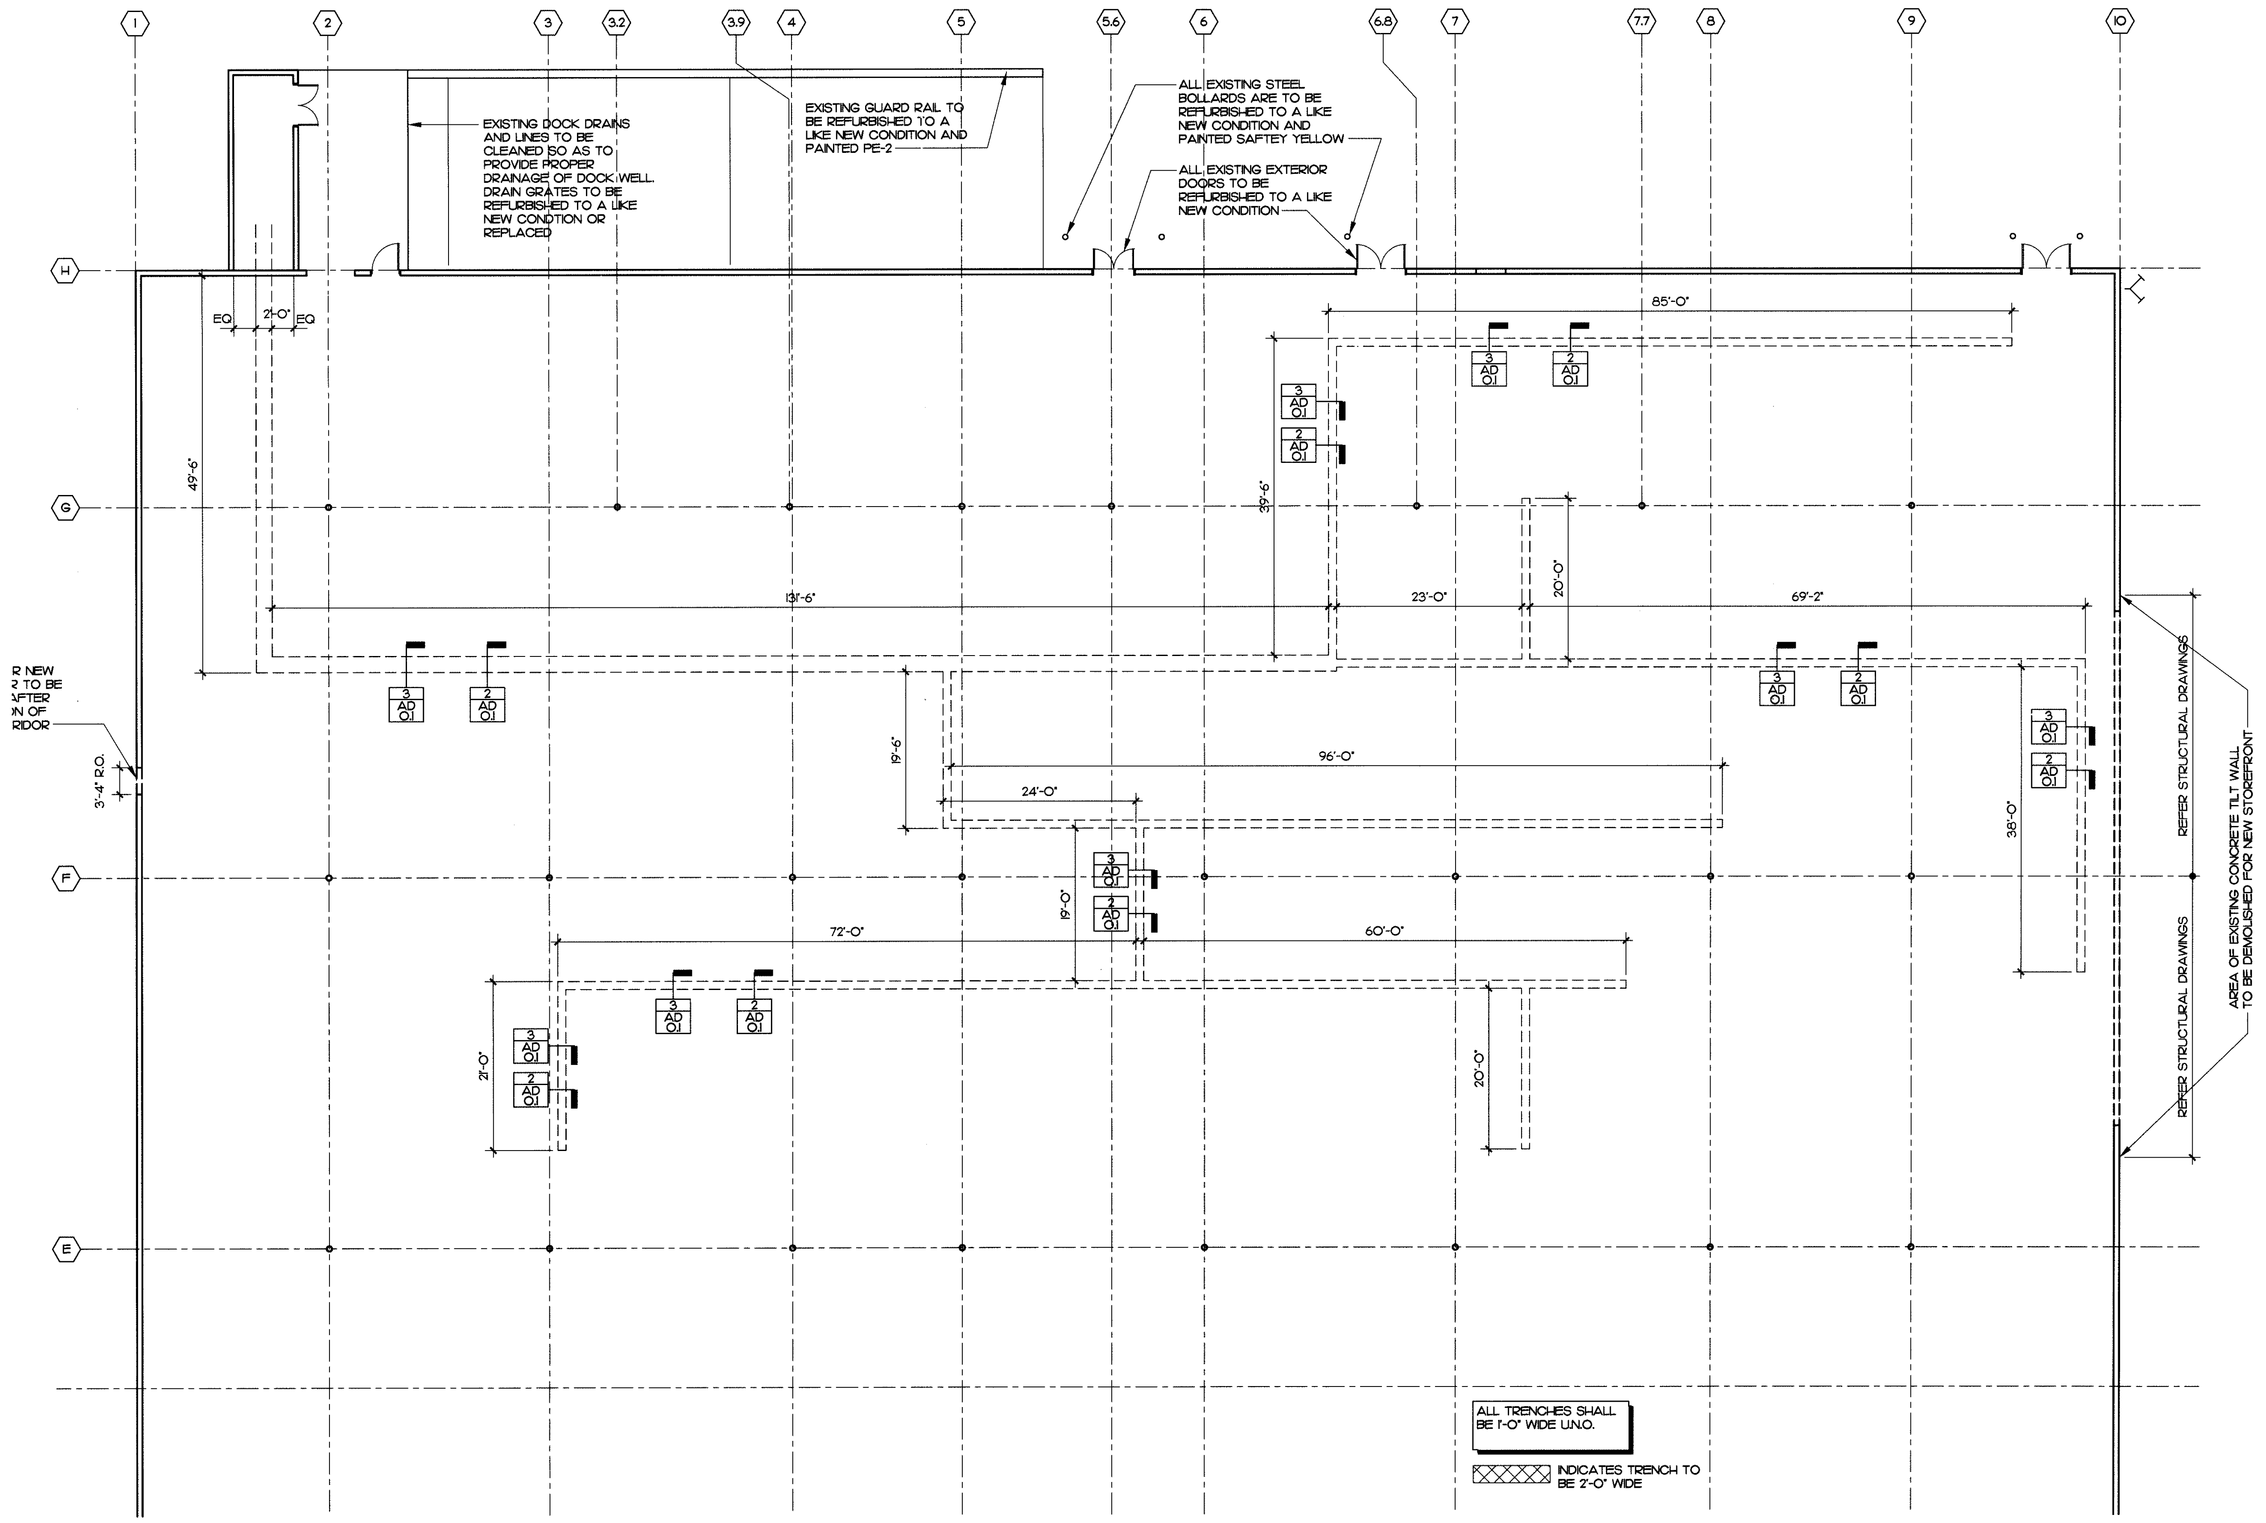

1 DEMOLITION PLAN

NORTH 3/32" = 1'-0"

HENRY D. THOMPSON
1776 Peachtree Road, N.W.
Suite 180
Atlanta, Georgia 30309
404 962 9680

this drawing is the property of the architect and may not be reproduced or used without his written permission.

issue date\revisions

04.07.08 ISSUED FOR CONSTRUCTION

architect's seal

project name

HAVERTYS FURNITURE

4013 AIRPORT BOULEVARD
MOBILE, ALABAMA 36609

HAVERTYS FURNITURE CO.
ATLANTA, GEORGIA

sheet title

DEMOLITION PLAN

drawn
SMF
checked
JBS
project no.
2007-042
date
04.07.08

AD 0.1
sheet no.